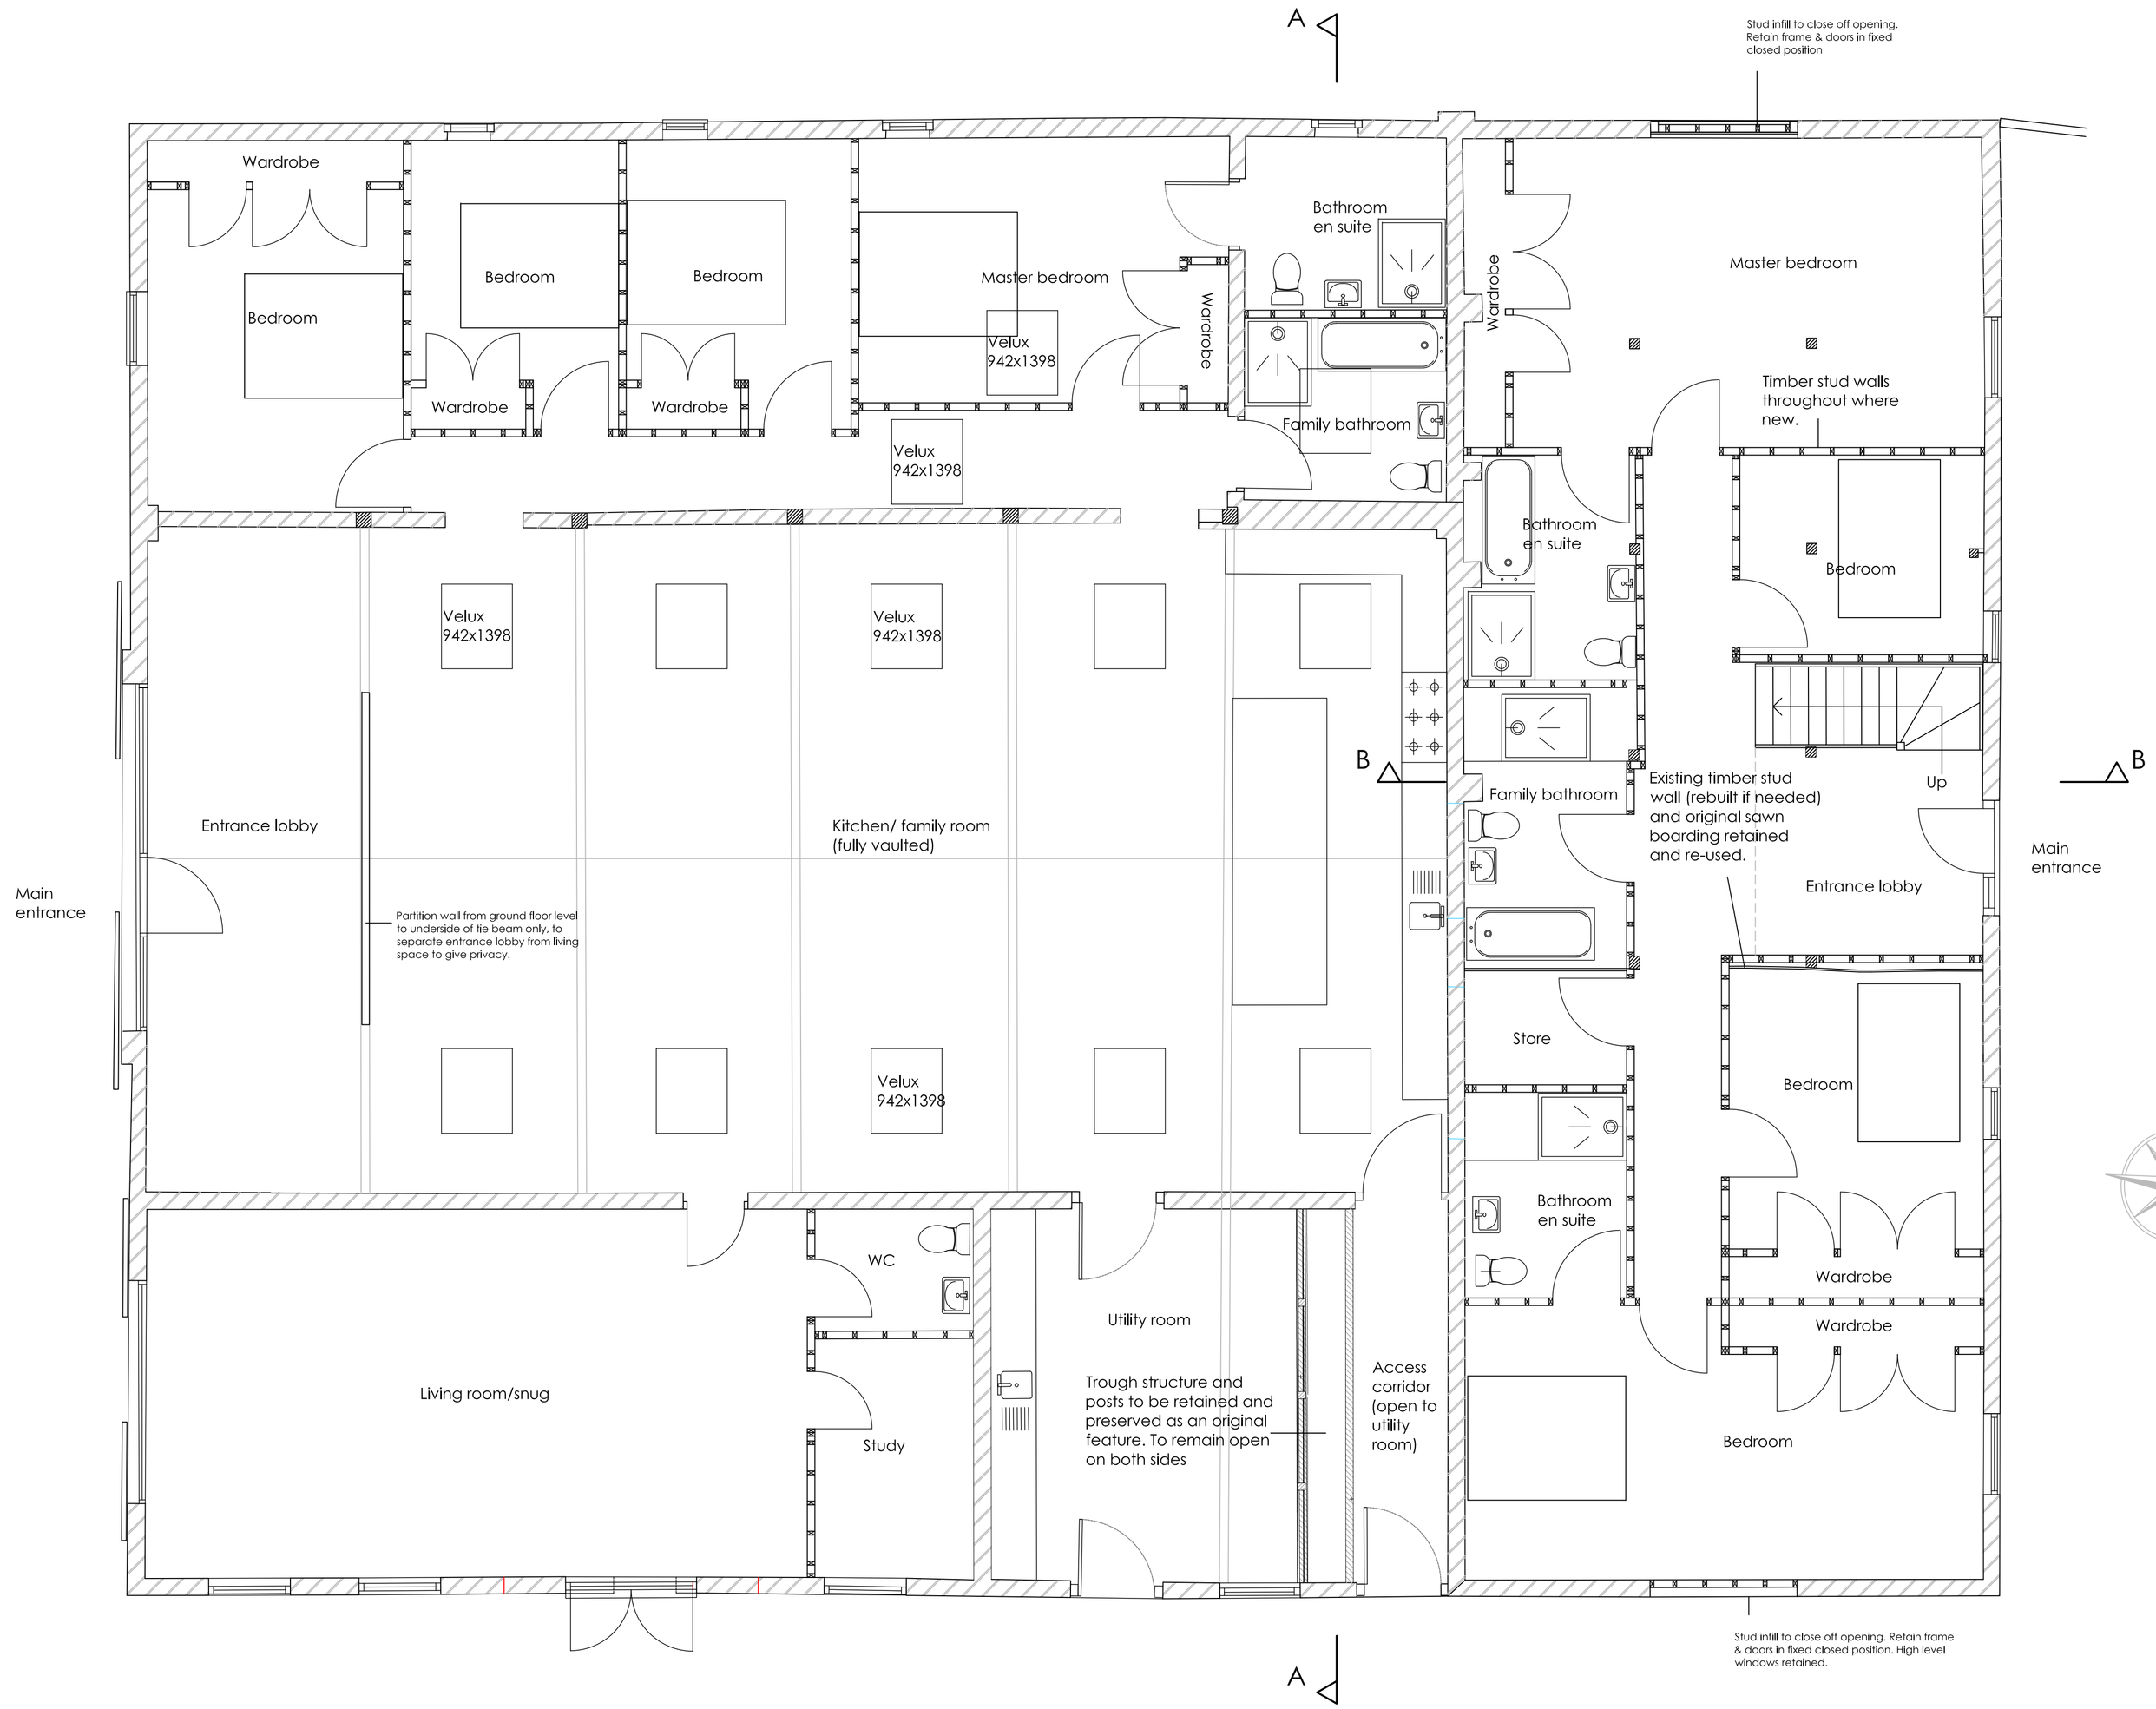

Proposed Ground Floor Plan

0m 5m

SCALE BAR
1:50

Scale 1:50 @ A1 Print Size

General Notes:

THIS DRAWING & DESIGN IS THE COPYRIGHT OF CHRIS SAUNDERS ASSOCIATES LTD AND MUST NOT BE COPIED IN PART OR WHOLE WITHOUT CONSENT.

ALL WORKS TO COMPLY WITH THE RELEVANT BRITISH STANDARDS CODES OF PRACTICE AND THE BUILDING REGULATIONS. WORK TO FIGURED DIMENSIONS ONLY (mm).

DISCLAIMER: NO RESPONSIBILITY OR LIABILITY IS ACCEPTED FOR C.D.M. UNLESS OTHERWISE AGREED IN WRITING.

FOR PLANNING PURPOSES ONLY

Rev	Date	Amendments	By
A	02.09.2021	To conservation officers request.	STC.

CHRIS SAUNDERS
ASSOCIATES LTD
OFFICE 16 APPLE PIE FARM CRANBROOK ROAD
BENENDEN KENT TN17 4EU
t: 01580 241988 f: 01580 243060 m: 07721 784330
e: chris@chrissaunders.co.uk www.chrissaunders.co.uk

CLIENT
St. Sepulchre (Finsbury) United Charities

PROJECT ADDRESS
Stone House Farm, Dillywood Lane, Rochester, Kent.

PROJECT TITLE
Proposed Conversion of Agricultural Buildings to Residential.

DRAWING TITLE
North Barn Proposed Ground Floor.

SCALE	DATE	DRAWN BY
1:50	March 2020	STC.

PROJECT NUMBER	DRAWING No.
1788	205A.

© Chris Saunders Associates Ltd.