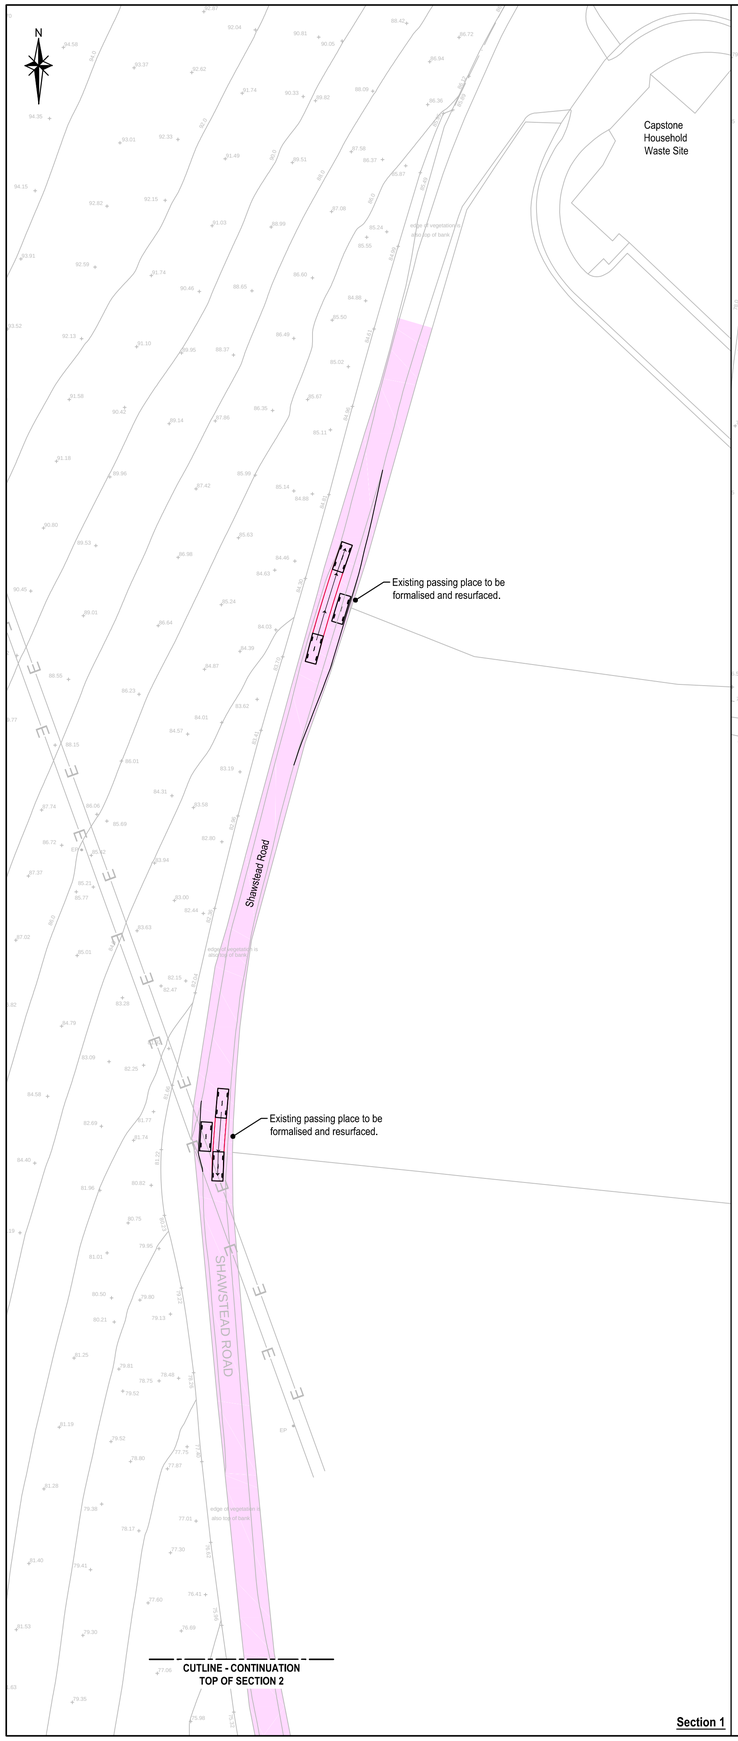

Section 1

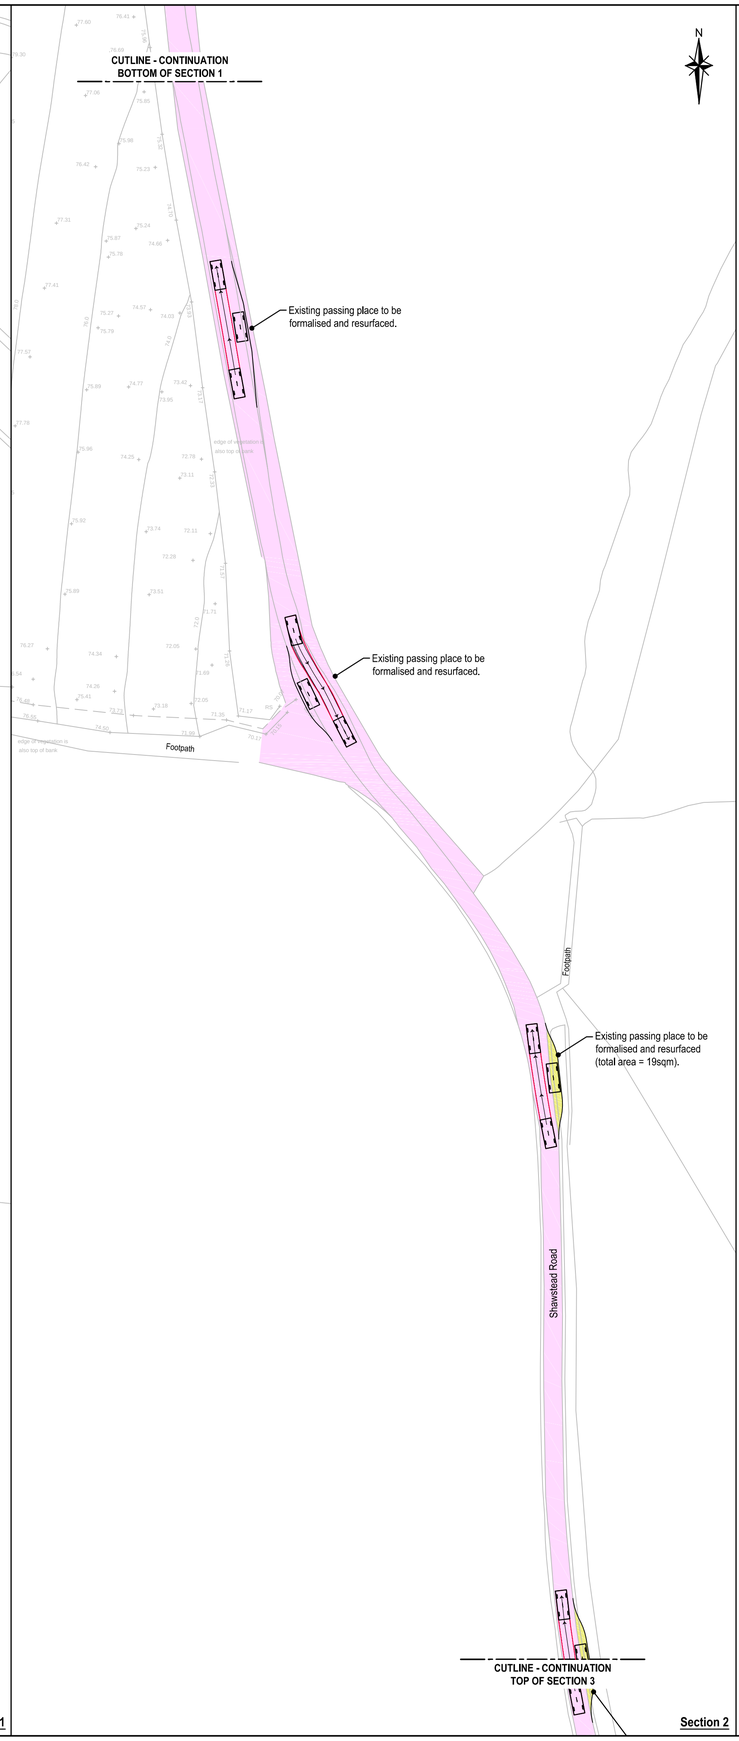

Section 2

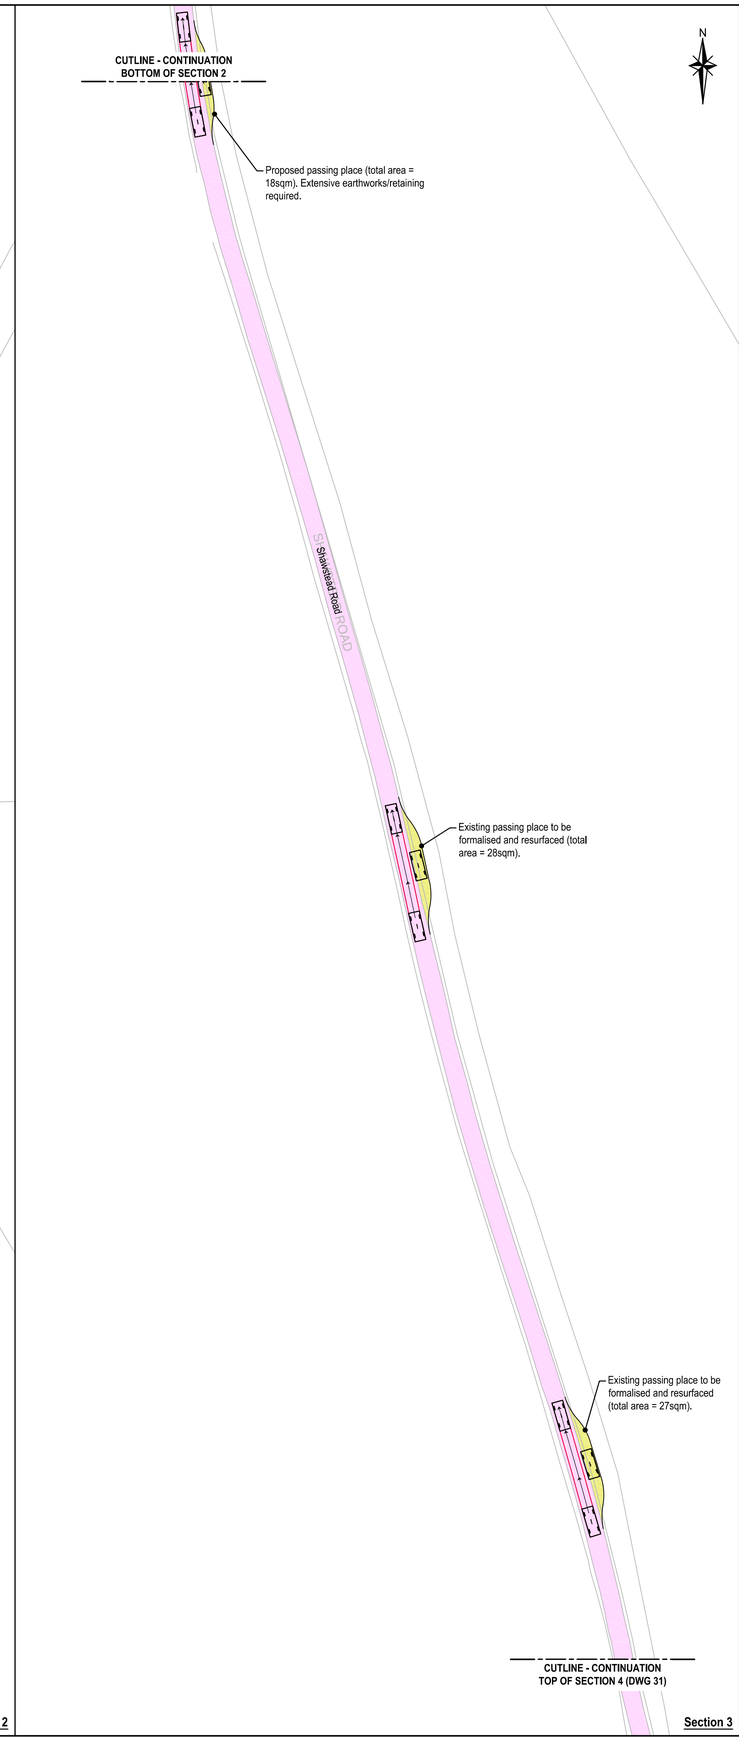

Section 3

Sheet Plan
(not to scale)

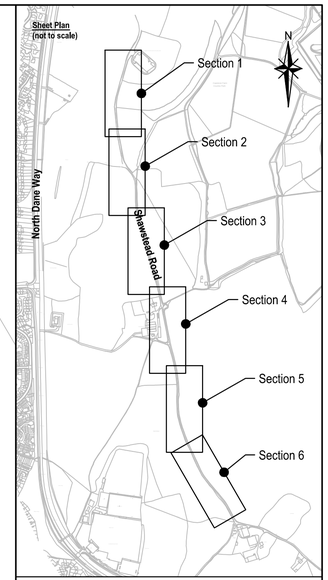

Key

Adoptable Highway

Land controlled by applicant

Car Specification

	meters
Width	: 1,80
Track	: 1,80
Lock to Lock Time	: 6,0
Steering Angle	: 30,5

Rev	Amendments	Drn	Chk	App	Date
B	Minor amendments	DH	SW	JW	June 2020
A	Minor amendments to key	DH	SW	JW	June 2020
0	First Issue	RA	SW	JW	Mar 2020

Charles & Associates

Issued by

Landmark House
Station Road
Hook
Hampshire
RG27 9HA
01256 630420

enquiries@c-a.uk.com
www.c-a.uk.com

Park House
Park Farm
East Malling Trust Estate
Bradbourne Lane
Aylesford
Kent
ME20 6SN
01732 448120

Job Title

Hempstead Valley,
Medway

Drawing Title

Proposed Shawstead Road
Improvements (Sheet 1 of 2)

Client

FD Attwood & Partners

Scale	Date	Designed
1:500 @ A1	Mar 2020	RA
Drawn	**Checked**	**Approved**
RA	SW	JW

Job No	Drawing No	Rev
17-035	17-035-030	B